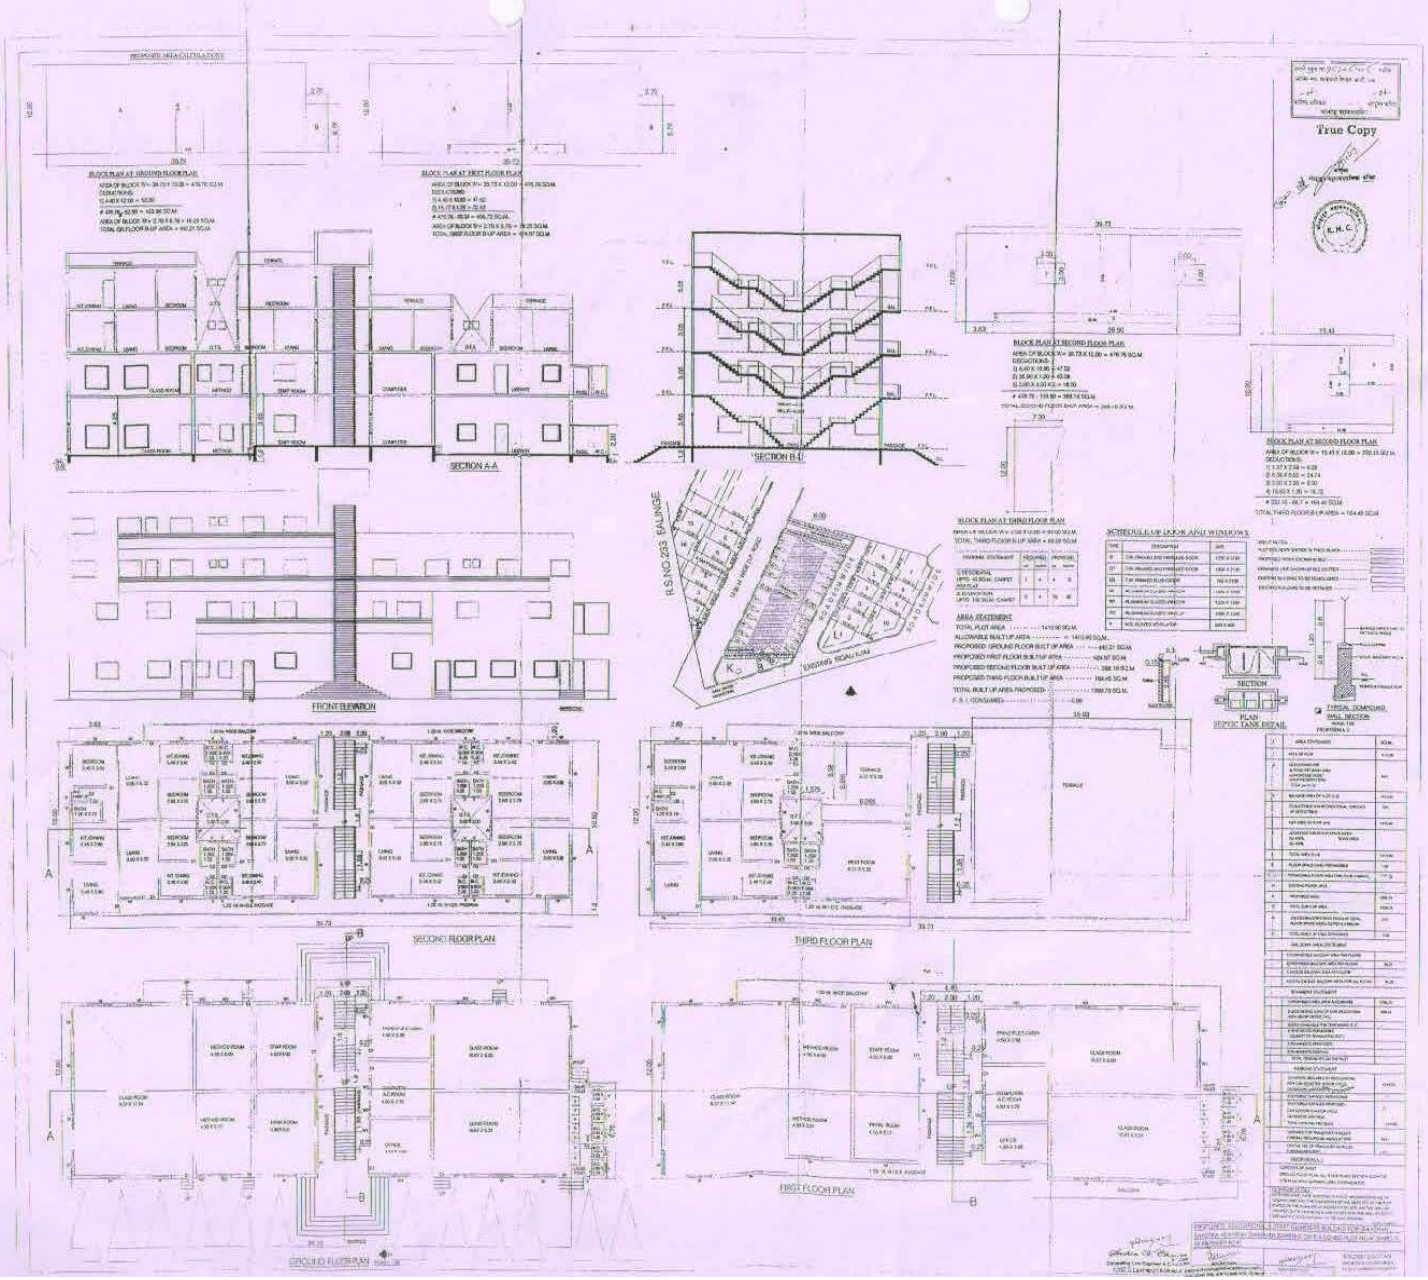
True Copy
SECTION A-A
SECTION B-B
FRONT ELEVATION
R.S.NO.233 SALINGE
SECOND FLOOR PLAN
THIRD FLOOR PLAN
FIRST FLOOR PLAN
GROUND FLOOR PLAN
SECTION
PLAN
SEPTIC TANK DETAIL
TYPICAL COMPOUND WALL SECTION